

**Work Order ID 150227**

Wednesday, August 24, 2016 11:29:21 AM

**\*150227\***

Page 1

Item ID: **D3916-041** Accept **\*N900040100\*** Setup Start **\*NS1\***  
Revision ID: Stop **\*NS2\***  
Item Name: Rib Assembly  
Start Date: 8/19/2016 Start Qty: 4.00 **\*4\*** Cust Item ID:  
Required Date: 8/24/2016 Req'd Qty: 4.00 **\*4\*** Customer:  
Reference:

Approvals: Process Plan: **DAS** Date: **AUG 25 2016** Tooling: Date: Run Start **\*NR1\***  
QC: **21** Date: SPC (Y/N): Date: Stop **\*NR2\***  
**9-89**

| Sequence ID/<br>Work Center ID | Operation<br>Description | Set Up/<br>Run Hours | Tool ID | Tool # | Plan<br>Code | Accept<br>Qty | Reject<br>Qty | Reject<br>Number | Insp.<br>Stamp |
|--------------------------------|--------------------------|----------------------|---------|--------|--------------|---------------|---------------|------------------|----------------|
|--------------------------------|--------------------------|----------------------|---------|--------|--------------|---------------|---------------|------------------|----------------|

|          |              |
|----------|--------------|
| Draw Nbr | Revision Nbr |
| D3916    | A            |

100

0.00

**\*100\***

Large Fab

Large Fab

**Memo**

0.33

- 1- Cut tube 50"
- 2- Bend tube with manuel pipe bender as per DT9567
- \*\*\* Make line at 9.00" and use jig for other lines, and ensure seam in place on side of tube when bending\*\*\*
- 3- Trim access tube material to finish size as per dwg D3916
- 4- Drill and chamfer holes as per dwg D3916-1 using DT9605

**4** **16-08-06**

105

QC6- Inspect dimensions to drawing

0.00

**\*105\***

QC

Quality Control

**Memo**

0.00

**4** **DAS** **24** **SEP 20 2016**  
**9-89**

DQA: \_\_\_\_\_ Date: \_\_\_\_\_



## WORK ORDER NON-CONFORMANCE / UPDATE

QA Closed: \_\_\_\_\_ Date: \_\_\_\_\_

Work Order update only ☐

|                                                              |  |   |  |   |  |  |  |   |  |
|--------------------------------------------------------------|--|---|--|---|--|--|--|---|--|
| Work Order: _____<br><br>Part No. _____<br><br>NCR No. _____ |  | <b>DISPOSITION</b><br><br>Rework <input type="checkbox"/><br>Scrap <input type="checkbox"/><br>Use-as-is <input type="checkbox"/><br>Suspected Unapproved <input type="checkbox"/> |  | <b>AGAINST DEPARTMENT/PROCESS</b><br><br><div style="display: flex; justify-content: space-between;"> <div>           Skid-tube <input type="checkbox"/><br/>           Machining <input type="checkbox"/><br/>           Thermoforming <input type="checkbox"/><br/>           Large Fab <input type="checkbox"/> </div> <div>           Cross tube <input type="checkbox"/><br/>           Small Fab <input type="checkbox"/><br/>           Finishing <input type="checkbox"/><br/>           Composite <input type="checkbox"/> </div> <div>           Water Jet <input type="checkbox"/><br/>           Prod. Eng. Coord. <input type="checkbox"/><br/>           Rec/Store/Packaging <input type="checkbox"/><br/>           Supplier <input type="checkbox"/> </div> <div>           Engineering <input type="checkbox"/><br/>           Quality <input type="checkbox"/><br/>           Other <input type="checkbox"/> </div> </div> |  |  |  |   |  |
| Date :                                                       |  | Step #:   |  | QTY Effective :   |  |  |  | <b>MRB (QSI042) Approval</b><br><br>Completed By<br><br>Lead hand / Supervisor Approval Verification<br><br>QC / QA Coordinator Approval |  |
| Description Work Order Deviation                             |  |   |  | Disposition   |  |  |  |   |  |
|                                                              |  |   |  |   |  |  |  |   |  |
|                                                              |  |   |  |   |  |  |  |   |  |
|                                                              |  |   |  |   |  |  |  |   |  |
|                                                              |  |   |  |   |  |  |  |   |  |

| Root Cause         |                          |                       |                          | FAULT CATEGORY         |                          |                                   |                          |                       |                          |                      |                          |
|--------------------|--------------------------|-----------------------|--------------------------|------------------------|--------------------------|-----------------------------------|--------------------------|-----------------------|--------------------------|----------------------|--------------------------|
| Environment        | <input type="checkbox"/> | No Re-verification    | <input type="checkbox"/> | Pressure/Forced        | <input type="checkbox"/> | Temperature/Cure                  | <input type="checkbox"/> | Power Loss/Surge      | <input type="checkbox"/> | Positioned Wrong     | <input type="checkbox"/> |
| Design             | <input type="checkbox"/> | Operator              | <input type="checkbox"/> | Bending                | <input type="checkbox"/> | Set-up                            | <input type="checkbox"/> | Folio/Program         | <input type="checkbox"/> | Outside Dimensions   | <input type="checkbox"/> |
| Doc/Data           | <input type="checkbox"/> | Offset/Setup          | <input type="checkbox"/> | Centre Not Concentric  | <input type="checkbox"/> | BOM/Route                         | <input type="checkbox"/> | Grain                 | <input type="checkbox"/> | Over/Under tolerance | <input type="checkbox"/> |
| Equip/Tooling      | <input type="checkbox"/> | Supplier              | <input type="checkbox"/> | Cracks                 | <input type="checkbox"/> | Broken/Damage/Defect              | <input type="checkbox"/> | Weld                  | <input type="checkbox"/> | Part Incorrect       | <input type="checkbox"/> |
| Handling/Pre       | <input type="checkbox"/> | Training              | <input type="checkbox"/> | Crimp/Kink/Ripple/Wave | <input type="checkbox"/> | Inspection Incomplete/Unqualified | <input type="checkbox"/> | Wrong Stock Pulled    | <input type="checkbox"/> | Part Lost/Missing    | <input type="checkbox"/> |
| Material           | <input type="checkbox"/> | Use for Testing       | <input type="checkbox"/> | Cuffs                  | <input type="checkbox"/> | Contamination                     | <input type="checkbox"/> | Out of Sequence       | <input type="checkbox"/> | Part Moved           | <input type="checkbox"/> |
| Internal Transport | <input type="checkbox"/> | Poor Information      | <input type="checkbox"/> | Crushing               | <input type="checkbox"/> | Countersink                       | <input type="checkbox"/> | Off-set               | <input type="checkbox"/> | Drawing              | <input type="checkbox"/> |
| Tribal Knowledge   | <input type="checkbox"/> | Rushing               | <input type="checkbox"/> | Heat Treat             | <input type="checkbox"/> | Cut Too Short                     | <input type="checkbox"/> | Mislabeled            | <input type="checkbox"/> | Finish               | <input type="checkbox"/> |
| LOA                | <input type="checkbox"/> | Product Improvement   | <input type="checkbox"/> | Wave/Twist in Tube     | <input type="checkbox"/> | Instructions Incomplete/Unclear   | <input type="checkbox"/> | Fit/Function          | <input type="checkbox"/> | Misread              | <input type="checkbox"/> |
| Substation         | <input type="checkbox"/> | Process Improvement   | <input type="checkbox"/> | Marks/Chatter          | <input type="checkbox"/> | Drill Holes                       | <input type="checkbox"/> | Misaligned/off center | <input type="checkbox"/> | Turning Sequence     | <input type="checkbox"/> |
| Past Expiry Date   | <input type="checkbox"/> | Manufacturing Process | <input type="checkbox"/> | OTHER : _____          |                          |                                   |                          |                       |                          |                      |                          |
| Misidentified      | <input type="checkbox"/> | Past Due              | <input type="checkbox"/> |                        |                          |                                   |                          |                       |                          |                      |                          |

**Work Order ID 150227**

Wednesday, August 24, 2016 11:29:21 AM

**\*150227\***

Page 2

Item ID: D3916-041 Accept **\*N900040100\*** Setup Start **\*NS1\***  
Revision ID: Stop **\*NS2\***  
Item Name: Rib Assembly  
Start Date: 8/19/2016 Start Qty: 4.00 **\*4\*** Cust Item ID:  
Required Date: 8/24/2016 Req'd Qty: 4.00 **\*4\*** Customer:  
Reference:

Approvals: Process Plan: \_\_\_\_\_ Date: \_\_\_\_\_ Tooling: \_\_\_\_\_ Date: \_\_\_\_\_ Run Start **\*NR1\***  
QC: \_\_\_\_\_ Date: \_\_\_\_\_ SPC (Y/N): \_\_\_\_\_ Date: \_\_\_\_\_ Stop **\*NR2\***

| Sequence ID/<br>Work Center ID | Operation<br>Description                                 | Set Up/<br>Run Hours | Tool ID | Tool # | Plan<br>Code | Accept<br>Qty | Reject<br>Qty | Reject<br>Number | Insp.<br>Stamp |
|--------------------------------|----------------------------------------------------------|----------------------|---------|--------|--------------|---------------|---------------|------------------|----------------|
| 107                            | Weld per dwg A/R S.S. rod Batch: <u>3134102</u>          | 0.00                 |         |        |              |               |               |                  |                |
| <b>*107*</b>                   |                                                          |                      |         |        |              |               |               |                  |                |
| Large Fab                      | Memo                                                     | 0.21                 |         |        |              |               |               |                  |                |
| Large Fab                      | 1- weld bushing as per dwg D3916<br>2- grind welds flush |                      |         |        |              |               |               |                  |                |
| 110                            | QC5- Inspect part completeness to step on W/O            | 0.00                 |         |        |              |               |               |                  |                |
| <b>*110*</b>                   |                                                          |                      |         |        |              |               |               |                  |                |
| QC                             | Memo                                                     | 0.01                 |         |        |              |               |               |                  |                |
| Quality Control                |                                                          |                      |         |        |              |               |               |                  |                |
| 120                            | QC10- Inspect visual per QSI004- ground welds            | 0.00                 |         |        |              |               |               |                  |                |
| <b>*120*</b>                   |                                                          |                      |         |        |              |               |               |                  |                |
| QC                             | Memo                                                     | 0.00                 |         |        |              |               |               |                  |                |
| Quality Control                |                                                          |                      |         |        |              |               |               |                  |                |

4x CC 16-9-20

4/ DAS 24 SEP 21 2016

4/ DAS 24 SEP 21 2016



DQA: \_\_\_\_\_ Date: \_\_\_\_\_



## WORK ORDER NON-CONFORMANCE / UPDATE

QA Closed: \_\_\_\_\_ Date: \_\_\_\_\_

Work Order update only ☐

|   |   |   |  |   |  |
|---|---|---|--|---|--|
| Work Order: _____<br><br>Part No. _____<br><br>NCR No. _____   | <b>DISPOSITION</b><br><br>Rework <input type="checkbox"/><br>Scrap <input type="checkbox"/><br>Use-as-is <input type="checkbox"/><br>Suspected Unapproved <input type="checkbox"/> | <b>AGAINST DEPARTMENT/PROCESS</b><br><br><div style="display: flex; justify-content: space-between;"> <div>             Skid-tube <input type="checkbox"/><br/>             Machining <input type="checkbox"/><br/>             Thermoforming <input type="checkbox"/><br/>             Large Fab <input type="checkbox"/> </div> <div>             Cross tube <input type="checkbox"/><br/>             Small Fab <input type="checkbox"/><br/>             Finishing <input type="checkbox"/><br/>             Composite <input type="checkbox"/> </div> <div>             Water Jet <input type="checkbox"/><br/>             Prod. Eng. Coord. <input type="checkbox"/><br/>             Rec/Store/Packaging <input type="checkbox"/><br/>             Supplier <input type="checkbox"/> </div> <div>             Engineering <input type="checkbox"/><br/>             Quality <input type="checkbox"/><br/>             Other <input type="checkbox"/> </div> </div>   |  |   |  |
| Date :   | Step #:   | QTY Effective :   |  | <b>MRB (QSI042) Approval</b><br><br><div style="border: 1px solid black; height: 150px; margin: 5px;"></div> <b>Completed By</b><br><br><b>Lead hand / Supervisor Approval Verification</b><br><br><b>QC / QA Coordinator Approval</b> |  |
| <b>Description Work Order Deviation</b>   |   | <b>Disposition</b>   |  |   |  |
|   |   |   |  |   |  |
| <b>Root Cause</b><br><div style="display: flex; justify-content: space-between;"> <div>             Environment <input type="checkbox"/><br/>             Design <input type="checkbox"/><br/>             Doc/Data <input type="checkbox"/><br/>             Equip/Tooling <input type="checkbox"/><br/>             Handling/Pre <input type="checkbox"/><br/>             Material <input type="checkbox"/><br/>             Internal Transport <input type="checkbox"/><br/>             Tribal Knowledge <input type="checkbox"/><br/>             LOA <input type="checkbox"/><br/>             Substation <input type="checkbox"/><br/>             Past Expiry Date <input type="checkbox"/><br/>             Misidentified <input type="checkbox"/> </div> <div>             No Re-verification <input type="checkbox"/><br/>             Operator <input type="checkbox"/><br/>             Offset/Setup <input type="checkbox"/><br/>             Supplier <input type="checkbox"/><br/>             Training <input type="checkbox"/><br/>             Use for Testing <input type="checkbox"/><br/>             Poor Information <input type="checkbox"/><br/>             Rushing <input type="checkbox"/><br/>             Product Improvement <input type="checkbox"/><br/>             Process Improvement <input type="checkbox"/><br/>             Manufacturing Process <input type="checkbox"/><br/>             Past Due <input type="checkbox"/> </div> </div> |   | <b>FAULT CATEGORY</b><br><div style="display: flex; justify-content: space-between;"> <div>             Pressure/Forced <input type="checkbox"/><br/>             Bending <input type="checkbox"/><br/>             Centre Not Concentric <input type="checkbox"/><br/>             Cracks <input type="checkbox"/><br/>             Crimp/Kink/Ripple/Wave <input type="checkbox"/><br/>             Cuffs <input type="checkbox"/><br/>             Crushing <input type="checkbox"/><br/>             Heat Treat <input type="checkbox"/><br/>             Wave/Twist in Tube <input type="checkbox"/><br/>             Marks/Chatter <input type="checkbox"/> </div> <div>             Temperature/Cure <input type="checkbox"/><br/>             Set-up <input type="checkbox"/><br/>             BOM/Route <input type="checkbox"/><br/>             Broken/Damage/Defect <input type="checkbox"/><br/>             Inspection Incomplete/Unqualified <input type="checkbox"/><br/>             Contamination <input type="checkbox"/><br/>             Countersink <input type="checkbox"/><br/>             Cut Too Short <input type="checkbox"/><br/>             Instructions Incomplete/Unclear <input type="checkbox"/><br/>             Drill Holes <input type="checkbox"/> </div> <div>             Power Loss/Surge <input type="checkbox"/><br/>             Folio/Program <input type="checkbox"/><br/>             Grain <input type="checkbox"/><br/>             Weld <input type="checkbox"/><br/>             Wrong Stock Pulled <input type="checkbox"/><br/>             Out of Sequence <input type="checkbox"/><br/>             Off-set <input type="checkbox"/><br/>             Misabeled <input type="checkbox"/><br/>             Fit/Function <input type="checkbox"/><br/>             Misaligned/off center <input type="checkbox"/> </div> <div>             Positioned Wrong <input type="checkbox"/><br/>             Outside Dimensions <input type="checkbox"/><br/>             Over/Under tolerance <input type="checkbox"/><br/>             Part Incorrect <input type="checkbox"/><br/>             Part Lost/Missing <input type="checkbox"/><br/>             Part Moved <input type="checkbox"/><br/>             Drawing <input type="checkbox"/><br/>             Finish <input type="checkbox"/><br/>             Misread <input type="checkbox"/><br/>             Turning Sequence <input type="checkbox"/> </div> </div> |  |   |  |
|   |   | OTHER :   |  |   |  |

**Work Order ID 150227**

Wednesday, August 24, 2016 11:29:21 AM

**\*150227\***

Page 3

Item ID: D3916-041 Accept **\*N900040100\*** Setup Start **\*NS1\***  
Revision ID: Stop **\*NS2\***  
Item Name: Rib Assembly  
Start Date: 8/19/2016 Start Qty: 4.00 **\*4\*** Cust Item ID:  
Required Date: 8/24/2016 Req'd Qty: 4.00 **\*4\*** Customer:  
Reference:

Approvals: Process Plan: \_\_\_\_\_ Date: \_\_\_\_\_ Tooling: \_\_\_\_\_ Date: \_\_\_\_\_ Run Start **\*NR1\***  
QC: \_\_\_\_\_ Date: \_\_\_\_\_ SPC (Y/N): \_\_\_\_\_ Date: \_\_\_\_\_ Stop **\*NR2\***

| Sequence ID/<br>Work Center ID | Operation<br>Description                         | Set Up/<br>Run Hours | Tool ID | Tool # | Plan<br>Code | Accept<br>Qty | Reject<br>Qty | Reject<br>Number | Insp.<br>Stamp |
|--------------------------------|--------------------------------------------------|----------------------|---------|--------|--------------|---------------|---------------|------------------|----------------|
| 130                            | Identify as per dwg & Stock Location: <u>W/A</u> | 0.00                 |         |        |              |               |               |                  |                |
| <b>*130*</b>                   |                                                  |                      |         |        |              |               |               |                  |                |
| Packaging                      | Memo                                             | 0.01                 |         |        |              |               |               |                  |                |
| Packaging                      | LOCATION: WA004                                  |                      |         |        |              |               |               |                  |                |
| 140                            | QC21- Final Inspection - Work Order Release      | 0.00                 |         |        |              |               |               |                  |                |
| <b>*140*</b>                   |                                                  |                      |         |        |              |               |               |                  |                |
| QC                             | Memo                                             | 0.07                 |         |        |              |               |               |                  |                |
| Quality Control                |                                                  |                      |         |        |              |               |               |                  |                |

DAS  
21  
9-89

SEP 2 1 2016

SEP 2 1 2016

DAS  
21  
9-89

DQA: \_\_\_\_\_ Date: \_\_\_\_\_



## WORK ORDER NON-CONFORMANCE / UPDATE

QA Closed: \_\_\_\_\_ Date: \_\_\_\_\_

Work Order update only ☐

|   |   |   |   |   |   |
|---|---|---|---|---|---|
| Work Order: _____<br><br>Part No. _____<br><br>NCR No. _____   | <b>DISPOSITION</b><br><br>Rework <input type="checkbox"/><br>Scrap <input type="checkbox"/><br>Use-as-is <input type="checkbox"/><br>Suspected Unapproved <input type="checkbox"/>   | <b>AGAINST DEPARTMENT/PROCESS</b><br><br><div style="display: flex; justify-content: space-between;"> <div>             Skid-tube <input type="checkbox"/><br/>             Machining <input type="checkbox"/><br/>             Thermoforming <input type="checkbox"/><br/>             Large Fab <input type="checkbox"/> </div> <div>             Cross tube <input type="checkbox"/><br/>             Small Fab <input type="checkbox"/><br/>             Finishing <input type="checkbox"/><br/>             Composite <input type="checkbox"/> </div> <div>             Water Jet <input type="checkbox"/><br/>             Prod. Eng. Coord. <input type="checkbox"/><br/>             Rec/Store/Packaging <input type="checkbox"/><br/>             Supplier <input type="checkbox"/> </div> <div>             Engineering <input type="checkbox"/><br/>             Quality <input type="checkbox"/><br/>             Other <input type="checkbox"/> </div> </div> |   |   |   |
| Date : _____   | Step #: _____   | QTY Effective : _____   |   | MRB (QSI042) Approval   |   |
| Description Work Order Deviation   |   | Disposition   |   | Completed By   |   |
|   |   |   |   | Lead hand / Supervisor Approval Verification   |   |
|   |   |   |   | QC / QA Coordinator Approval   |   |
|   |   |   |   |   |   |
| Root Cause   |   | FAULT CATEGORY   |   |   |   |
| Environment <input type="checkbox"/><br>Design <input type="checkbox"/><br>Doc/Data <input type="checkbox"/><br>Equip/Tooling <input type="checkbox"/><br>Handling/Pre <input type="checkbox"/><br>Material <input type="checkbox"/><br>Internal Transport <input type="checkbox"/><br>Tribal Knowledge <input type="checkbox"/><br>LOA <input type="checkbox"/><br>Substation <input type="checkbox"/><br>Past Expiry Date <input type="checkbox"/><br>Misidentified <input type="checkbox"/> | No Re-verification <input type="checkbox"/><br>Operator <input type="checkbox"/><br>Offset/Setup <input type="checkbox"/><br>Supplier <input type="checkbox"/><br>Training <input type="checkbox"/><br>Use for Testing <input type="checkbox"/><br>Poor Information <input type="checkbox"/><br>Rushing <input type="checkbox"/><br>Product Improvement <input type="checkbox"/><br>Process Improvement <input type="checkbox"/><br>Manufacturing Process <input type="checkbox"/><br>Past Due <input type="checkbox"/> | Pressure/Forced <input type="checkbox"/><br>Bending <input type="checkbox"/><br>Centre Not Concentric <input type="checkbox"/><br>Cracks <input type="checkbox"/><br>Crimp/Kink/Ripple/Wave <input type="checkbox"/><br>Cuffs <input type="checkbox"/><br>Crushing <input type="checkbox"/><br>Heat Treat <input type="checkbox"/><br>Wave/Twist in Tube <input type="checkbox"/><br>Marks/Chatter <input type="checkbox"/>   | Temperature/Cure <input type="checkbox"/><br>Set-up <input type="checkbox"/><br>BOM/Route <input type="checkbox"/><br>Broken/Damage/Defect <input type="checkbox"/><br>Inspection Incomplete/Unqualified <input type="checkbox"/><br>Contamination <input type="checkbox"/><br>Countersink <input type="checkbox"/><br>Cut Too Short <input type="checkbox"/><br>Instructions Incomplete/Unclear <input type="checkbox"/><br>Drill Holes <input type="checkbox"/> | Power Loss/Surge <input type="checkbox"/><br>Folio/Program <input type="checkbox"/><br>Grain <input type="checkbox"/><br>Weld <input type="checkbox"/><br>Wrong Stock Pulled <input type="checkbox"/><br>Out of Sequence <input type="checkbox"/><br>Off-set <input type="checkbox"/><br>Misabeled <input type="checkbox"/><br>Fit/Function <input type="checkbox"/><br>Misaligned/off center <input type="checkbox"/> | Positioned Wrong <input type="checkbox"/><br>Outside Dimensions <input type="checkbox"/><br>Over/Under tolerance <input type="checkbox"/><br>Part Incorrect <input type="checkbox"/><br>Part Lost/Missing <input type="checkbox"/><br>Part Moved <input type="checkbox"/><br>Drawing <input type="checkbox"/><br>Finish <input type="checkbox"/><br>Misread <input type="checkbox"/><br>Turning Sequence <input type="checkbox"/> |
| OTHER : _____   |   |   |   |   |   |



# Picklist Print

Wednesday, August 24, 2016 11:29:21 AM

Page 1

Work Order ID: 150227

**\*150227\***

Parent Item: D3916-041

**\*D3916-041\***

Parent Item Name: Rib Assembly

Start Date: 8/19/2016

Required Date: 8/24/2016

Start Qty: 4.00

Required Qty: 4.00

Comments: IPP RevA: New issue DD verified by:EC  
per dwg revA 10.03.15 verified by:EC

IPP Rev:B as

| Component Item ID/<br>Item Name | Replacement<br>Item ID | Mfg/<br>Purch | Bin<br>Item | Primary<br>Location | Last<br>Location | Route<br>Seq ID | Unit of<br>Measure | Qty on<br>Hand | Qty per Kit | Total<br>Qty | Qty<br>Issued | Date<br>Issued | Status |
|---------------------------------|------------------------|---------------|-------------|---------------------|------------------|-----------------|--------------------|----------------|-------------|--------------|---------------|----------------|--------|
| D3759-1                         |                        | Manufactured  | No          |                     |                  | 100             | Each               | 37.0000        | 7           | 28           |               |                |        |
| <b>*D3759-1*</b>                |                        |               |             |                     |                  |                 |                    |                | <b>**</b>   |              |               |                |        |
| Bushing                         |                        |               |             |                     |                  |                 |                    |                |             |              |               |                |        |

CC 16-9-20

Location

Loc Qty

Loc Code

WA004

37

B149531

145615

36

147322

1

100

f

530.9060

4.166

17.54105

**\*\***

18 C 16-08-06

Location

Loc Qty

Loc Code

WA004

530.906

M134506

0.072

M134526

45.834

M134680

80

M134940

205

M135226

200

18

M304TS0.750W.049

Purchased

No

**\*M304TS0 750W 049\***

304 SQ Tube .75x.75x.049W

DQA: \_\_\_\_\_ Date: \_\_\_\_\_



## WORK ORDER NON-CONFORMANCE / UPDATE


QA Closed: \_\_\_\_\_ Date: \_\_\_\_\_

Work Order update only ☐


|   |   |   |   |   |   |
|---|---|---|---|---|---|
| Work Order: _____<br><br>Part No. _____<br><br>NCR No. _____   | <b>DISPOSITION</b><br><br>Rework <input type="checkbox"/><br>Scrap <input type="checkbox"/><br>Use-as-is <input type="checkbox"/><br>Suspected Unapproved <input type="checkbox"/>   | <b>AGAINST DEPARTMENT/PROCESS</b><br><br><div style="display: flex; justify-content: space-between;"> <div>             Skid-tube <input type="checkbox"/><br/>             Machining <input type="checkbox"/><br/>             Thermoforming <input type="checkbox"/><br/>             Large Fab <input type="checkbox"/> </div> <div>             Cross tube <input type="checkbox"/><br/>             Small Fab <input type="checkbox"/><br/>             Finishing <input type="checkbox"/><br/>             Composite <input type="checkbox"/> </div> <div>             Water Jet <input type="checkbox"/><br/>             Prod. Eng. Coord. <input type="checkbox"/><br/>             Rec/Store/Packaging <input type="checkbox"/><br/>             Supplier <input type="checkbox"/> </div> <div>             Engineering <input type="checkbox"/><br/>             Quality <input type="checkbox"/><br/>             Other <input type="checkbox"/> </div> </div> |   |   |   |
| Date : _____   | Step #: _____   | QTY Effective : _____   |   | MRB (QSI042) Approval   |   |
| Description Work Order Deviation   |   | Disposition   |   | Completed By   |   |
|   |   |   |   | Lead hand / Supervisor Approval Verification   |   |
|   |   |   |   | QC / QA Coordinator Approval   |   |
|   |   |   |   |   |   |
| Root Cause   |   | FAULT CATEGORY   |   |   |   |
| Environment <input type="checkbox"/><br>Design <input type="checkbox"/><br>Doc/Data <input type="checkbox"/><br>Equip/Tooling <input type="checkbox"/><br>Handling/Pre <input type="checkbox"/><br>Material <input type="checkbox"/><br>Internal Transport <input type="checkbox"/><br>Tribal Knowledge <input type="checkbox"/><br>LOA <input type="checkbox"/><br>Substation <input type="checkbox"/><br>Past Expiry Date <input type="checkbox"/><br>Misidentified <input type="checkbox"/> | No Re-verification <input type="checkbox"/><br>Operator <input type="checkbox"/><br>Offset/Setup <input type="checkbox"/><br>Supplier <input type="checkbox"/><br>Training <input type="checkbox"/><br>Use for Testing <input type="checkbox"/><br>Poor Information <input type="checkbox"/><br>Rushing <input type="checkbox"/><br>Product Improvement <input type="checkbox"/><br>Process Improvement <input type="checkbox"/><br>Manufacturing Process <input type="checkbox"/><br>Past Due <input type="checkbox"/> | Pressure/Forced <input type="checkbox"/><br>Bending <input type="checkbox"/><br>Centre Not Concentric <input type="checkbox"/><br>Cracks <input type="checkbox"/><br>Crimp/Kink/Ripple/Wave <input type="checkbox"/><br>Cuffs <input type="checkbox"/><br>Crushing <input type="checkbox"/><br>Heat Treat <input type="checkbox"/><br>Wave/Twist in Tube <input type="checkbox"/><br>Marks/Chatter <input type="checkbox"/>   | Temperature/Cure <input type="checkbox"/><br>Set-up <input type="checkbox"/><br>BOM/Route <input type="checkbox"/><br>Broken/Damage/Defect <input type="checkbox"/><br>Inspection Incomplete/Unqualified <input type="checkbox"/><br>Contamination <input type="checkbox"/><br>Countersink <input type="checkbox"/><br>Cut Too Short <input type="checkbox"/><br>Instructions Incomplete/Unclear <input type="checkbox"/><br>Drill Holes <input type="checkbox"/> | Power Loss/Surge <input type="checkbox"/><br>Folio/Program <input type="checkbox"/><br>Grain <input type="checkbox"/><br>Weld <input type="checkbox"/><br>Wrong Stock Pulled <input type="checkbox"/><br>Out of Sequence <input type="checkbox"/><br>Off-set <input type="checkbox"/><br>Misabeled <input type="checkbox"/><br>Fit/Function <input type="checkbox"/><br>Misaligned/off center <input type="checkbox"/> | Positioned Wrong <input type="checkbox"/><br>Outside Dimensions <input type="checkbox"/><br>Over/Under tolerance <input type="checkbox"/><br>Part Incorrect <input type="checkbox"/><br>Part Lost/Missing <input type="checkbox"/><br>Part Moved <input type="checkbox"/><br>Drawing <input type="checkbox"/><br>Finish <input type="checkbox"/><br>Misread <input type="checkbox"/><br>Turning Sequence <input type="checkbox"/> |
| OTHER : _____   |   |   |   |   |   |



| ITEM | QTY<br>-041 | P/N       | DESCRIPTION |
|------|-------------|-----------|-------------|
|      | X           | D3916-041 | RIB ASSY    |
| 1    | 1           | D3916-1   | RIB         |
| 2    | 7           | D3759-1   | BUSHING     |

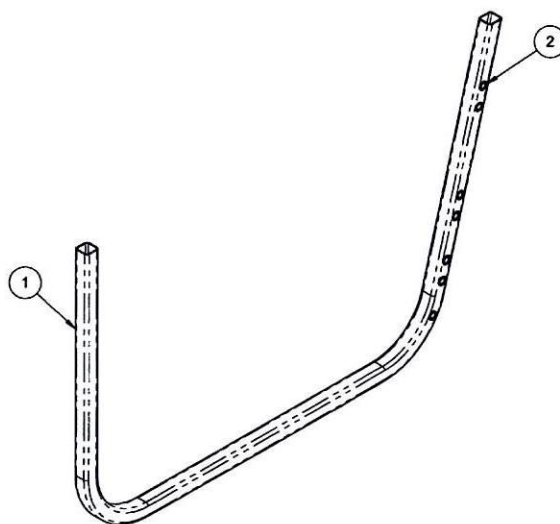

**D3916-041 RIB ASSY**

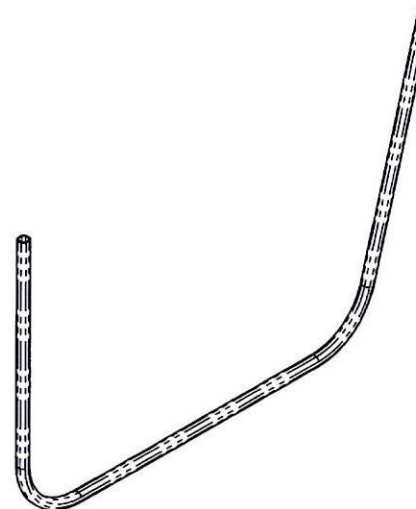


**D3916-5 LIGHT RIB**

SHOP COPY  
RETURN TO  
ENGINEERING  
UNCONTROLLED COPY  
SUBJECT TO AMENDMENT  
WITHOUT NOTICE  
WORK ORDER  
NO. 150227 MJS  
16-0825

OK 10.12.21  
~~UNDER REVIEW~~  
10.10.21  
ADDITION OF HOLE + BUSHING  
on D3916-041-1 RIBS.

**RELEASED**  
2010-03-12  
JNP

|            |             |   |              |
|------------|-------------|---|--------------|
| A          | NEW ISSUE   | JPH   | 10.03.04     |
| REV.       | DESCRIPTION | BY   | DATE         |
| DESIGN     | AJS         | <b>DART AEROSPACE LTD</b><br>HAWKESBURY, ONTARIO, CANADA   |              |
| DRAWN      | JPH         |   |              |
| CHECKED    | JPH         | DRAWING NO.   | REV. A       |
| MFG. APPR. | JPH         | D3916   | SHEET 1 OF 4 |
| APPROVED   | JPH         | TITLE   | SCALE        |
| DE APPR.   | JPH         | RIB ASSY, 350 BASKET   | NTS          |
| DATE       | 10.03.04    | <small>COPYRIGHT © 2010 BY DART AEROSPACE LTD<br/>THIS DOCUMENT IS PRIVATE AND CONFIDENTIAL, AND IS SUPPLIED ON THE EXPRESS CONDITION THAT IT IS<br/>NOT TO BE USED FOR ANY PURPOSE OR COPIED OR COMMUNICATED TO ANY OTHER PERSON WITHOUT<br/>WRITTEN PERMISSION FROM DART AEROSPACE LTD</small> |              |

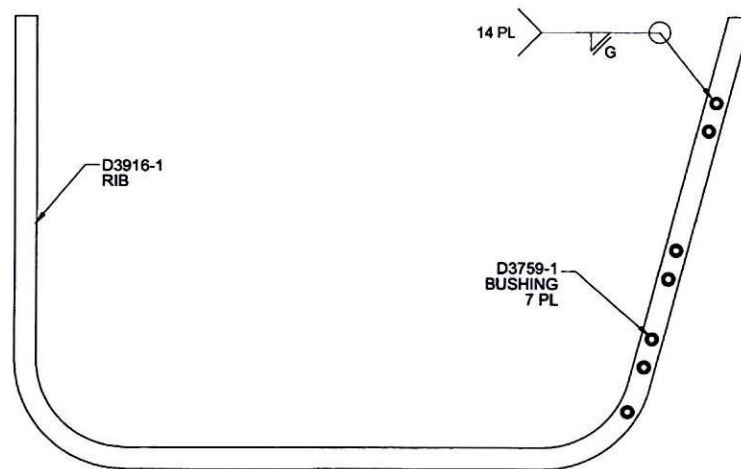


**D3916-041 RIB ASSY**

**RELEASED**  
2010-03-12  
AMP


**NOTES:**

- 1) MATERIAL: N/A
- 2) FINISH: NONE
- 3) TOLERANCES: PER DART QSI 018 UNLESS OTHERWISE NOTED
- 4) UNITS: INCHES UNLESS OTHERWISE NOTED
- 5) BREAK SHARP EDGES: N/A
- 6) IDENTIFICATION: NONE
- 7) WEIGHT -041: 1.84 lbs
- 8) WELD PER DART QSI 004

|            |                    |   |              |
|------------|--------------------|---|--------------|
| DESIGN     | AJS                | <b>DART AEROSPACE LTD</b>   |              |
| DRAWN      | JPH                | HAWKESBURY, ONTARIO, CANADA   |              |
| CHECKED    | <i>[Signature]</i> | DRAWING NO.   | REV. A       |
| MFG. APPR. | <i>[Signature]</i> | <b>D3916</b>   | SHEET 2 OF 4 |
| APPROVED   | <i>[Signature]</i> | TITLE   | SCALE        |
| DE APPR.   | <i>[Signature]</i> | <b>RIB ASSY, 350 BASKET</b>   | NTS          |
| DATE       | 10.03.04           | <small>COPYRIGHT © 2010 BY DART AEROSPACE LTD<br/>THIS DOCUMENT IS PRIVATE AND CONFIDENTIAL AND IS SUPPLIED ON THE EXPRESS UNDERSTANDING THAT IT IS NOT TO BE USED FOR ANY PURPOSE, OR COPIED OR REPRODUCED IN ANY MANNER WITHOUT WRITTEN PERMISSION FROM DART AEROSPACE LTD</small> |              |

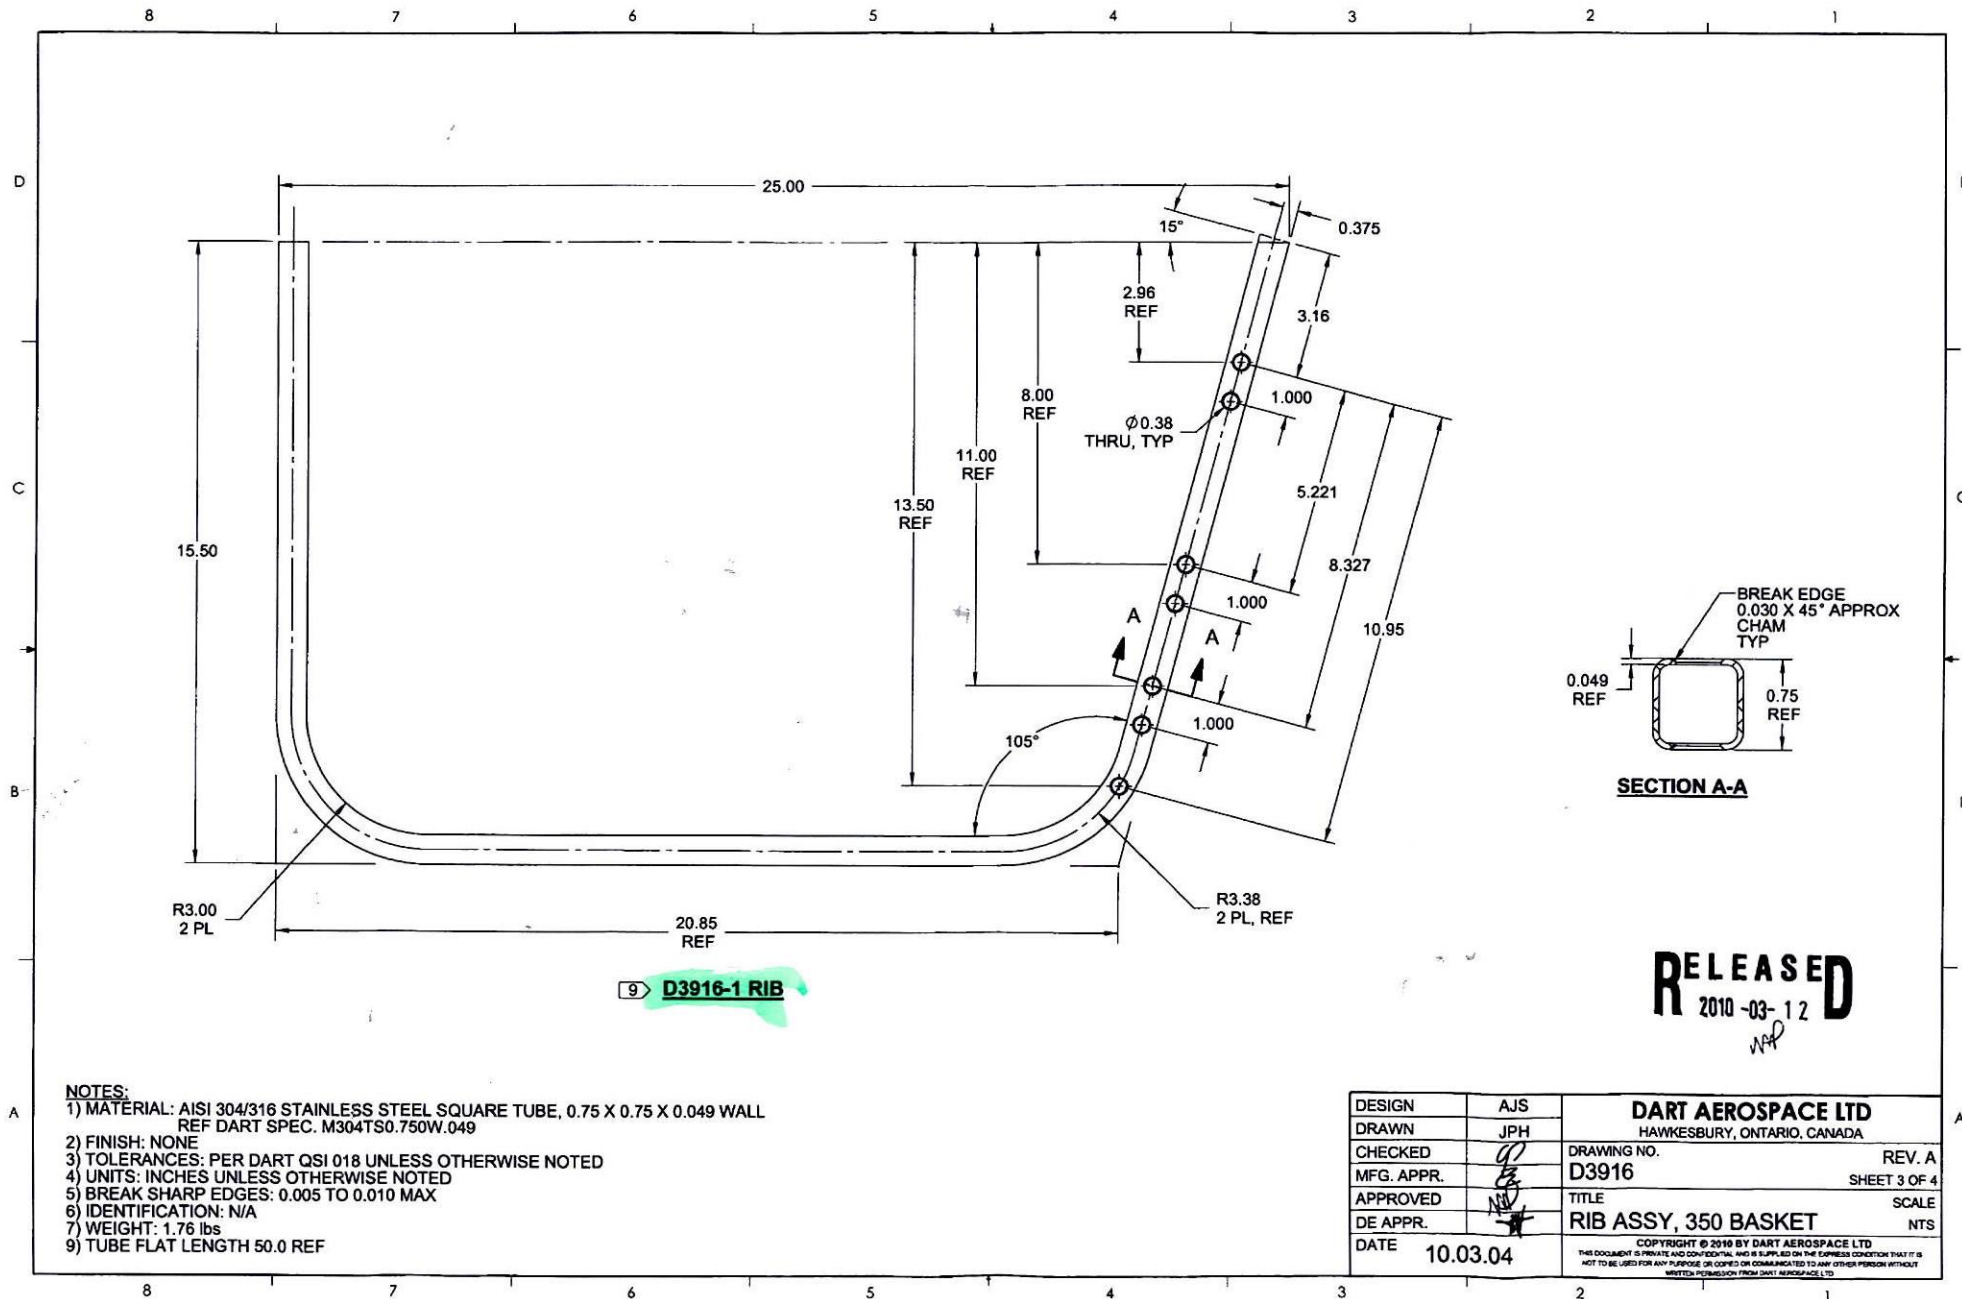



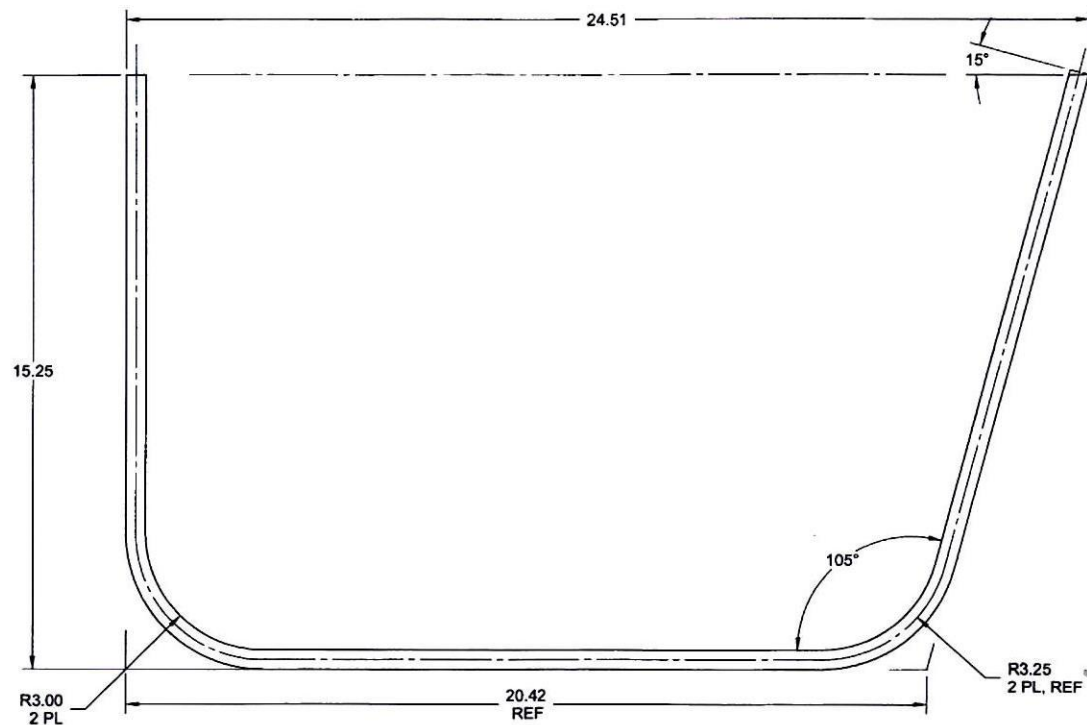

9 D3916-5 LIGHT RIB

**RELEASED**  
2010-03-12

**NOTES:**

- 1) MATERIAL: AISI 304/316 STAINLESS STEEL SQUARE TUBE, 0.50 X 0.50 X 0.049 WALL  
REF DART SPEC. M304TS0.500W.049
- 2) FINISH: NONE
- 3) TOLERANCES: PER DART QSI 018 UNLESS OTHERWISE NOTED
- 4) UNITS: INCHES UNLESS OTHERWISE NOTED
- 5) BREAK SHARP EDGES: 0.005 TO 0.010 MAX
- 6) IDENTIFICATION: N/A
- 7) WEIGHT: 1.07 lbs
- 9) TUBE FLAT LENGTH 49.5 REF

|            |                    |   |              |
|------------|--------------------|---|--------------|
| DESIGN     | AJS                | <b>DART AEROSPACE LTD</b>   |              |
| DRAWN      | JPH                | HAWKESBURY, ONTARIO, CANADA   |              |
| CHECKED    | <i>[Signature]</i> | DRAWING NO.   | REV. A       |
| MFG. APPR. | <i>[Signature]</i> | D3916   | SHEET 4 OF 4 |
| APPROVED   | <i>[Signature]</i> | TITLE   | SCALE        |
| DE APPR.   | <i>[Signature]</i> | RIB ASSY, 350 BASKET   | NTS          |
| DATE       | 10.03.04           | <small>COPYRIGHT © 2010 BY DART AEROSPACE LTD<br/>THIS DOCUMENT IS PRIVATE AND CONFIDENTIAL AND IS SUPPLIED ON THE EXPRESS CONDITION THAT IT IS<br/>NOT TO BE USED FOR ANY PURPOSE OR COPIED OR COMMUNICATED TO ANY OTHER PERSON WITHOUT<br/>WRITTEN PERMISSION FROM DART AEROSPACE LTD</small> |              |